EXISTING

PROPOSED

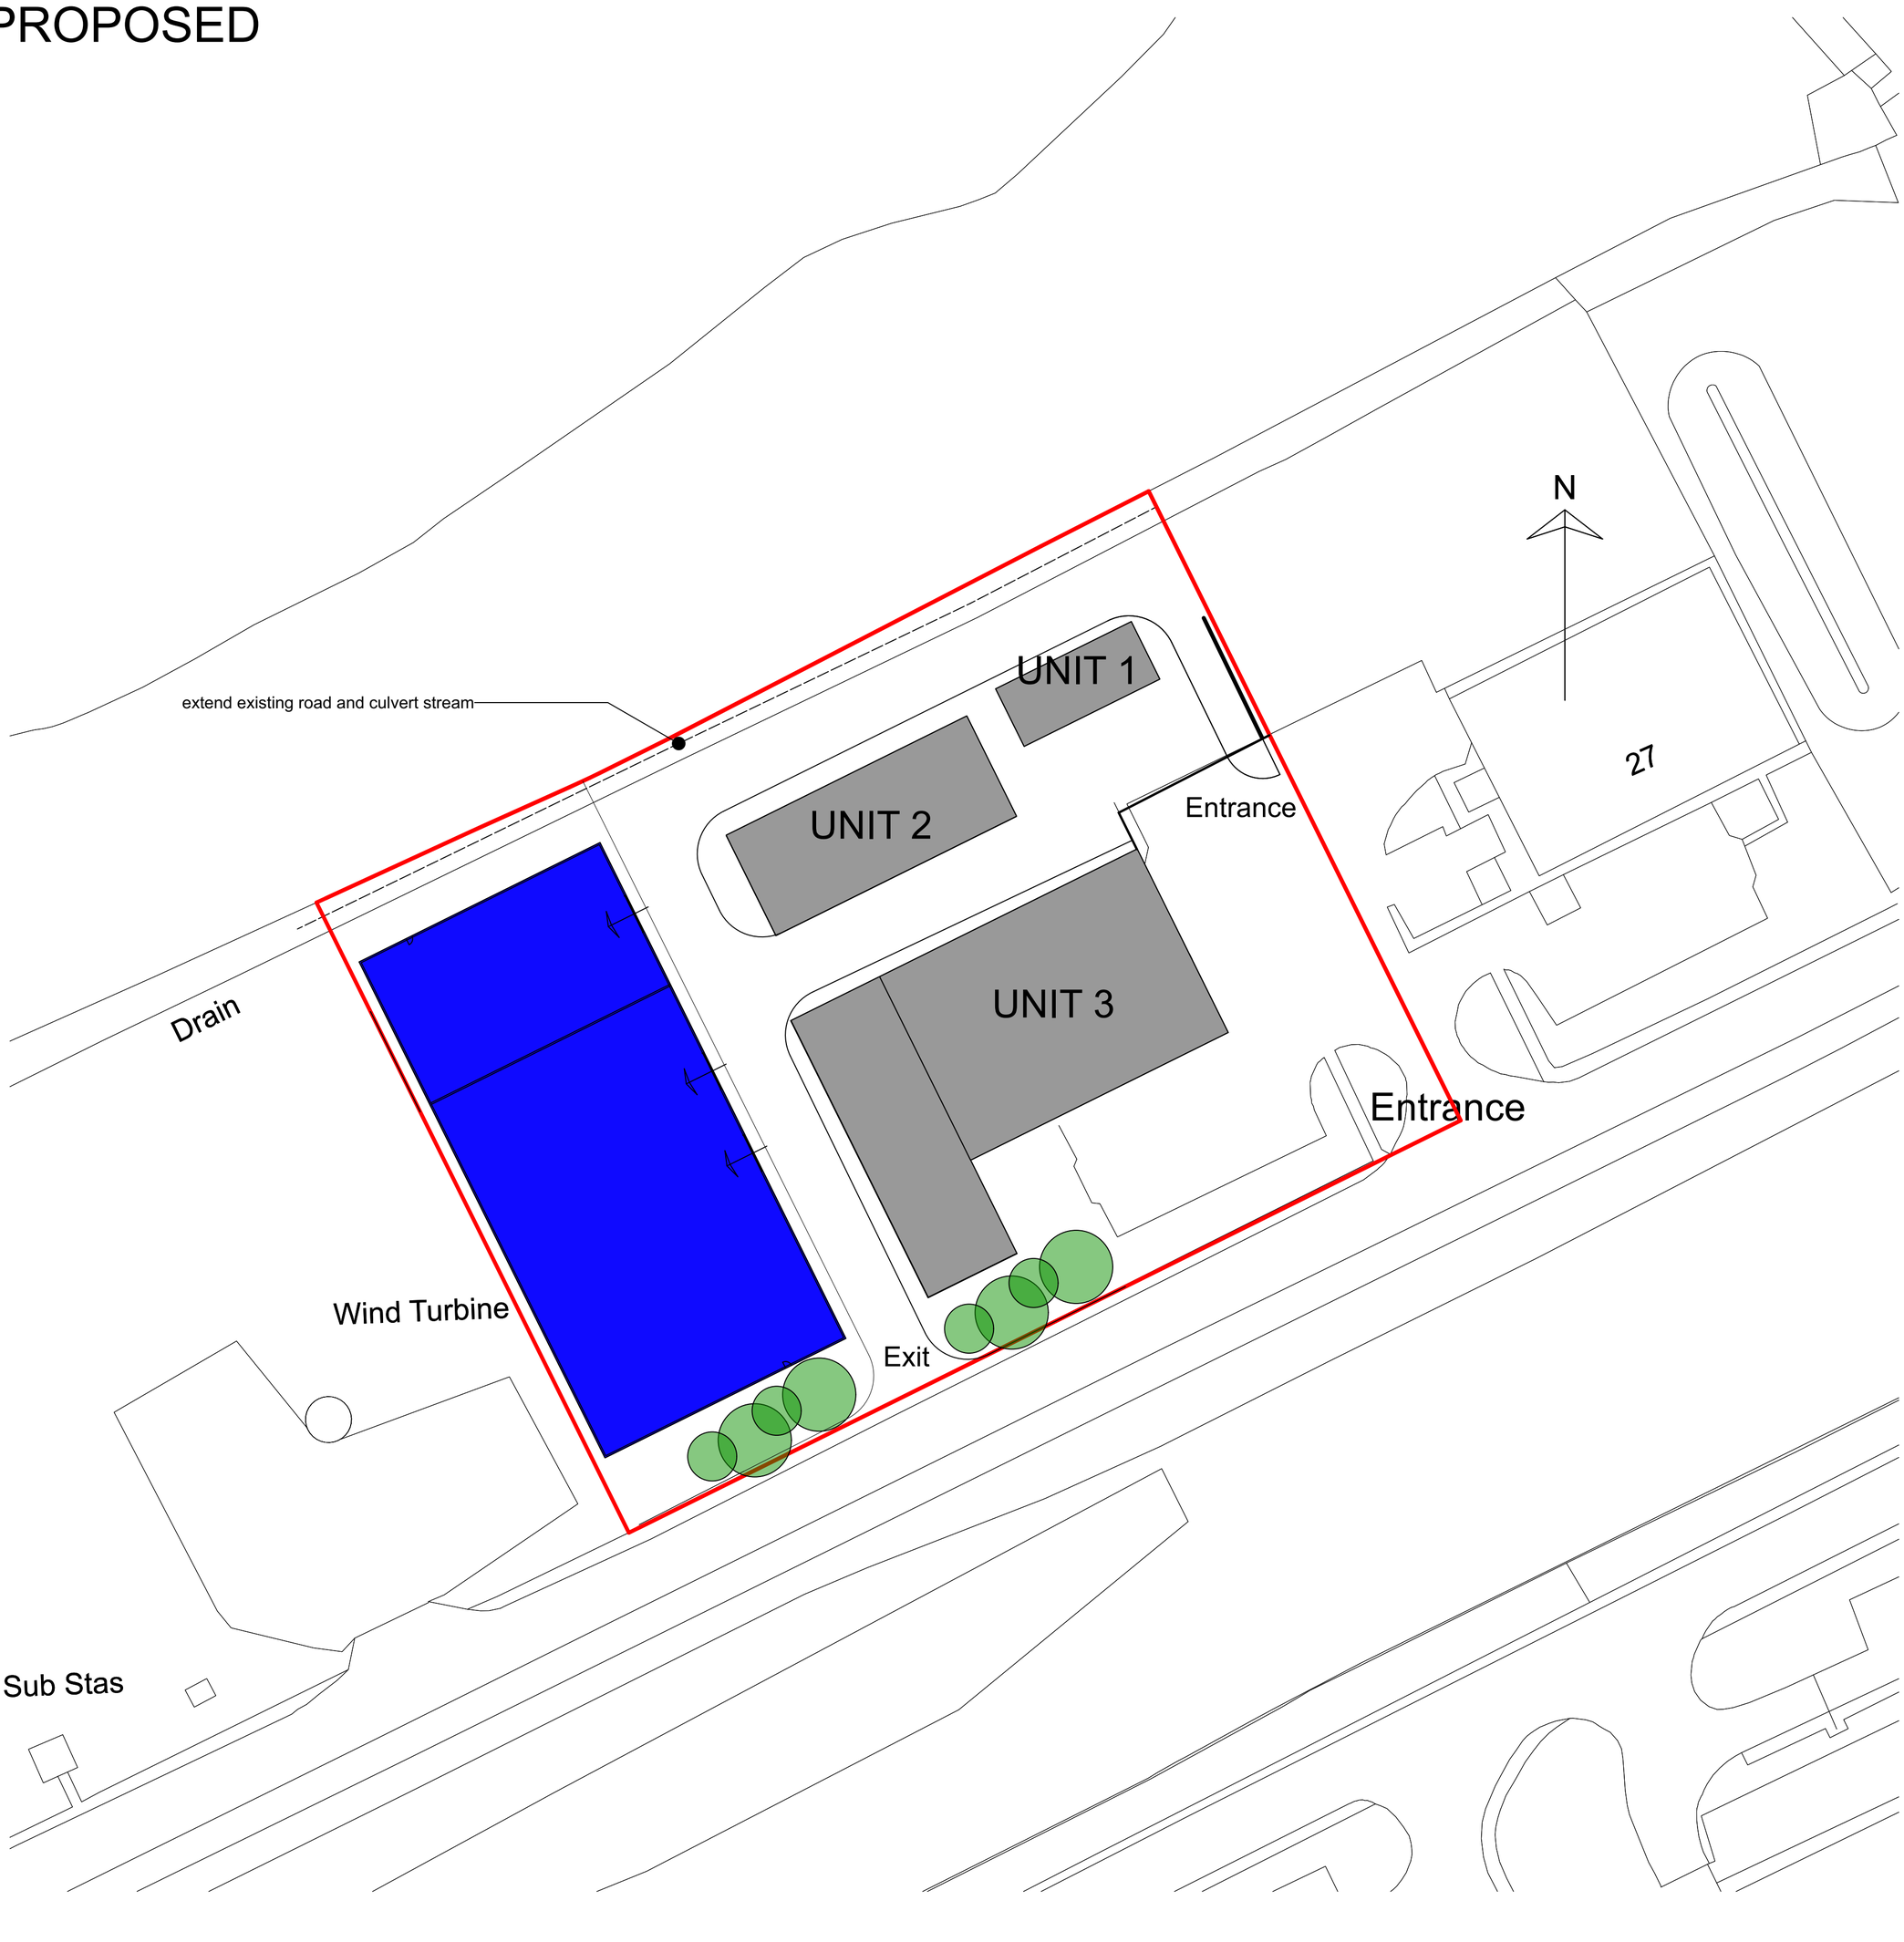

PROPOSED SITE PLAN

George and Co.

M&J ENGINEERING
Unit 28
Tafarnaubach Ind Est
NP22 3AA

966.14		Proposed block plan	
planning	1:500@A1	Dec '23	CG

George + Co
Studio 01 Crownford House, Swan Street,
Merthyr Tydfil, Mid Glamorgan, Wales, CF47 8EU
TEL 01685 387952
hello@georgeandco.studio

DO NOT SCALE THIS DRAWING ©George and Co.