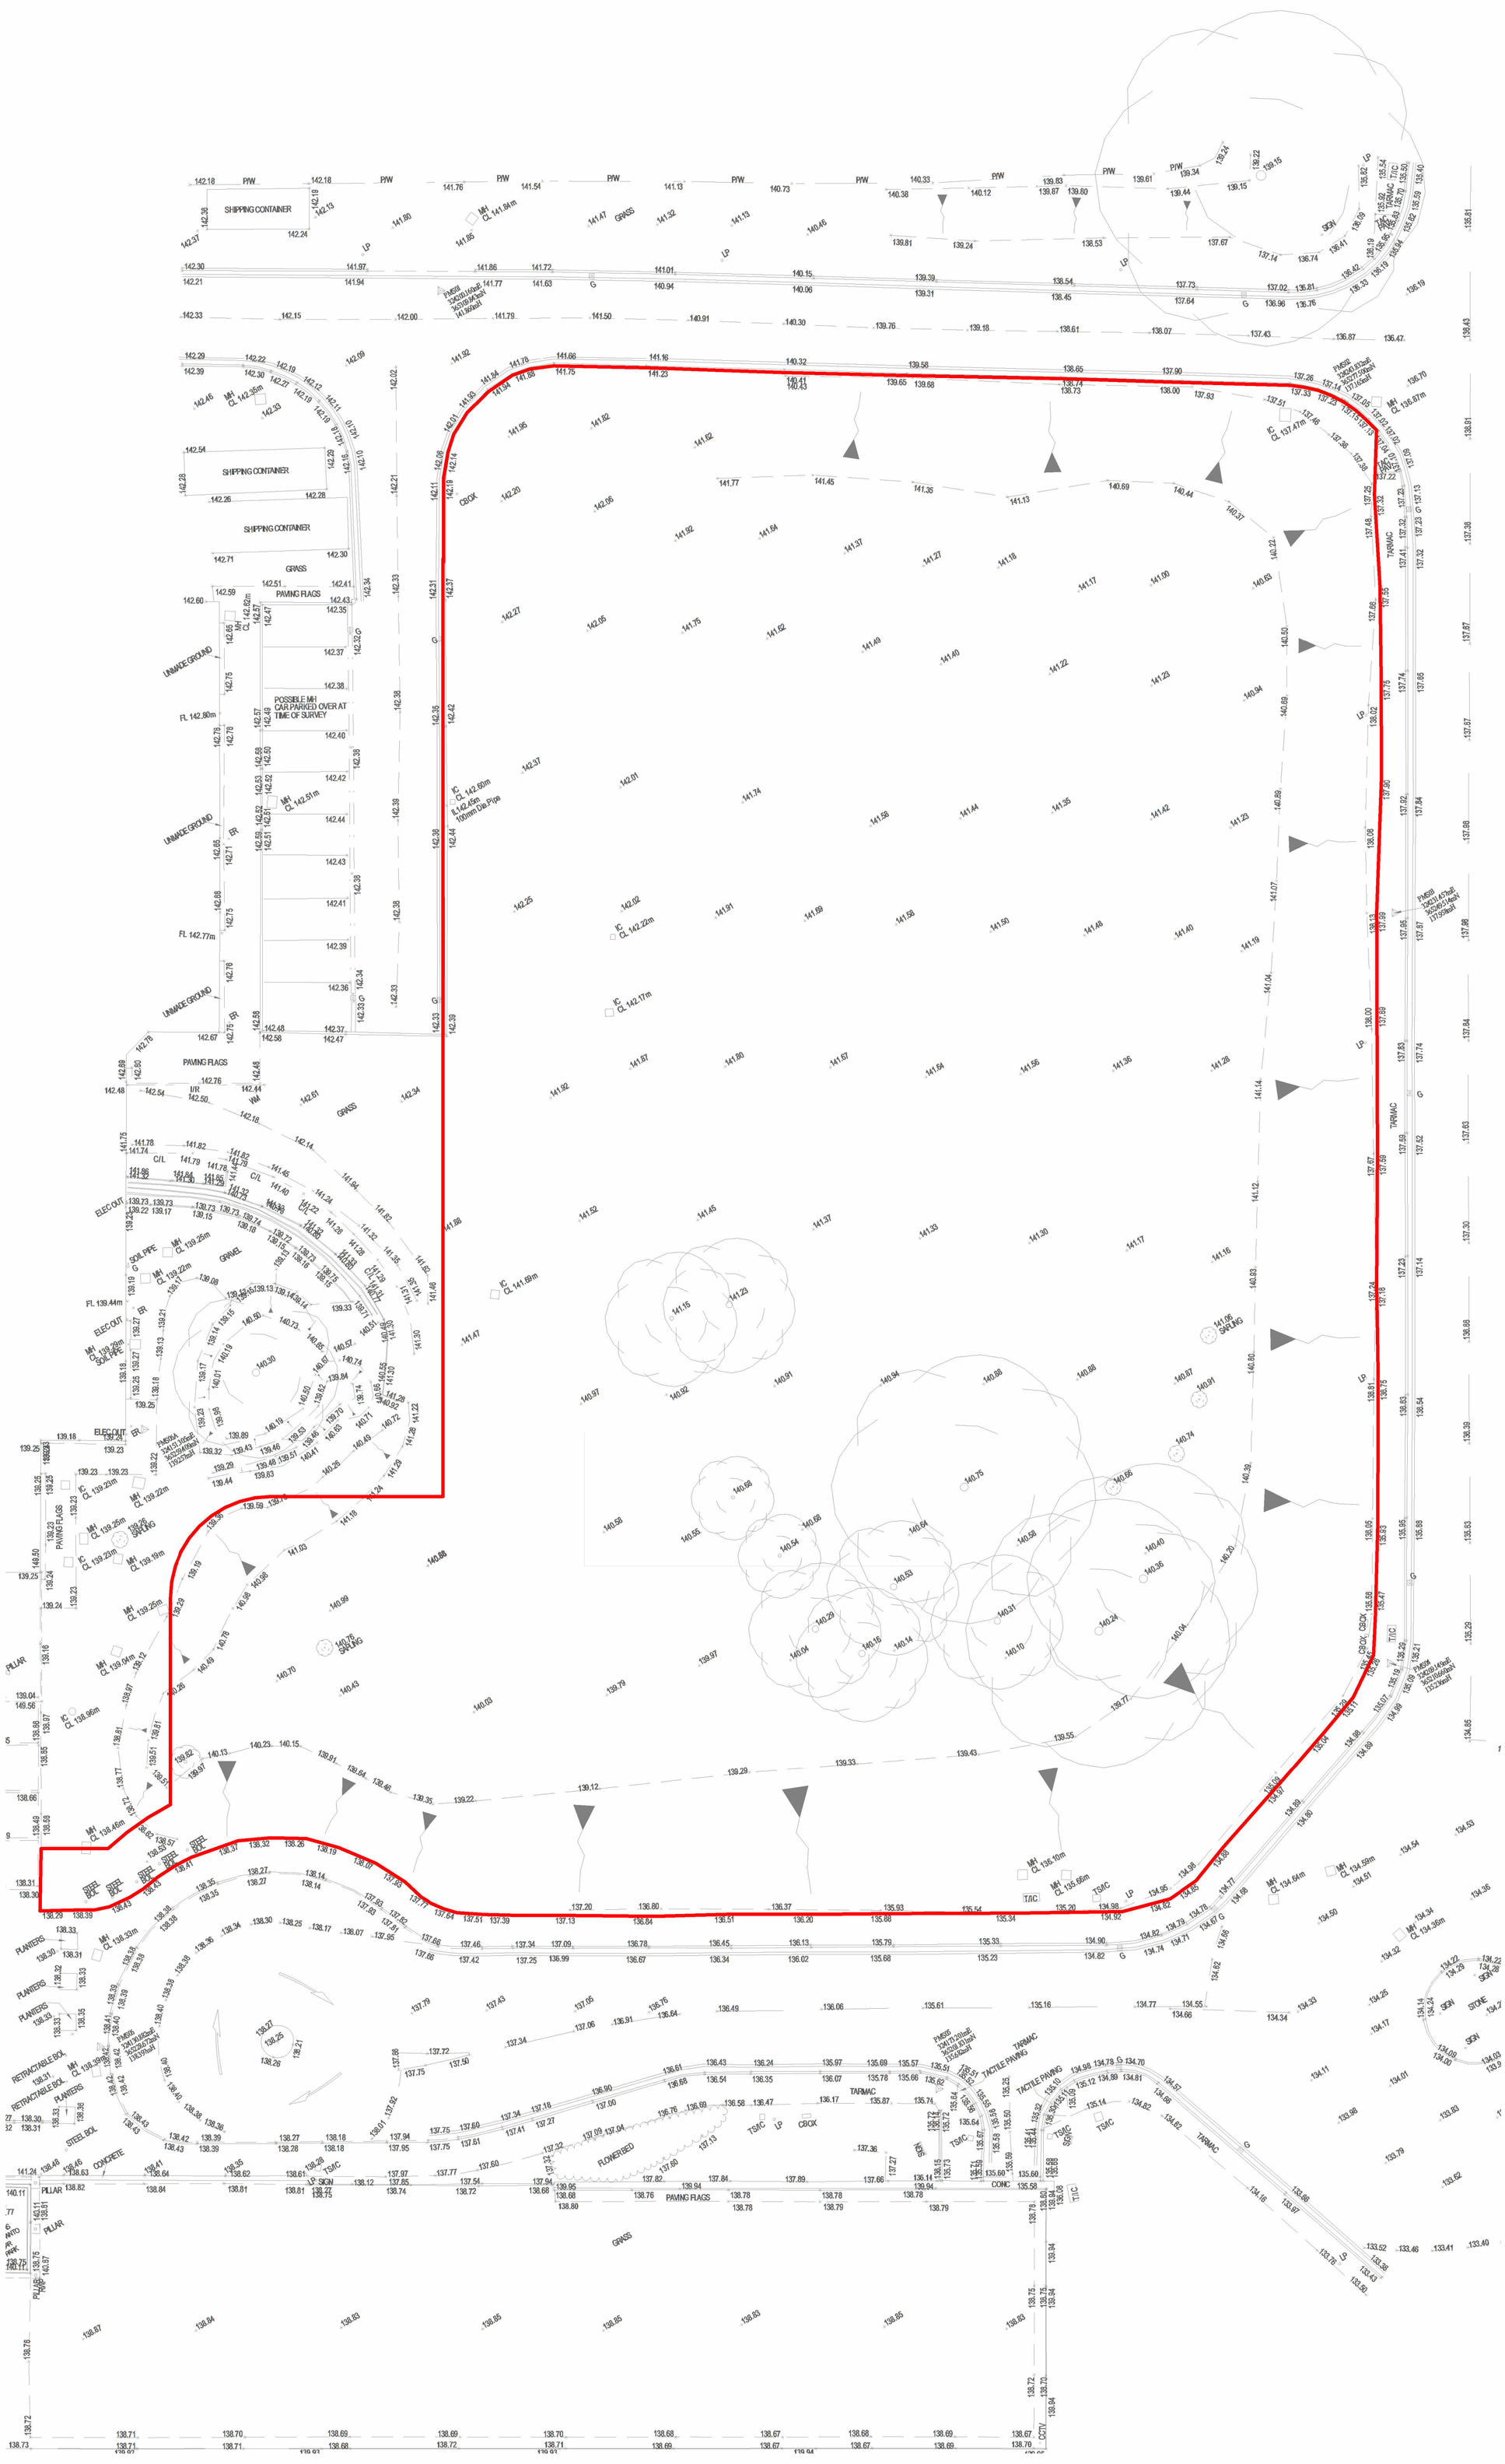

1 Existing Site Plan

1 : 200

0m 4m 8m 12m 16m

VISUAL SCALE 1:200 @ A1

Notes

- Drawing is copyright of fenton+reece
- Only labelled dimensions are to be taken from this drawing. Do not scale from this drawing.
- Contractor is responsible for taking and checking all dimensions, below ground services and setting out.
- All elements of design should be checked on site and conflicts reported to responsible designer..**If in doubt ask**

LEGEND

Red Line Boundary

Rev.	Revision description	Drawn	Checked	Date
P01	For Client Comment	JL	RF	260410

fenton+reece

www.fentonreece.com | hello@fentonreece.com

Project
Joint Archives Facility
for Flintshire Denbighshire CC

Title
Existing Site Layout

Project Status
RIBA Stage 3

Drawing Number
JAF -FRL -XX -XX -DR -L -2000

Rev.
P01

C:\Users\jerri\OneDrive - fenton reece\001_Projects\125 - Joint Archives Mold\02 Design\RVT 2025\JAF-FRL-XX-XX-M3-L-0001.rvt